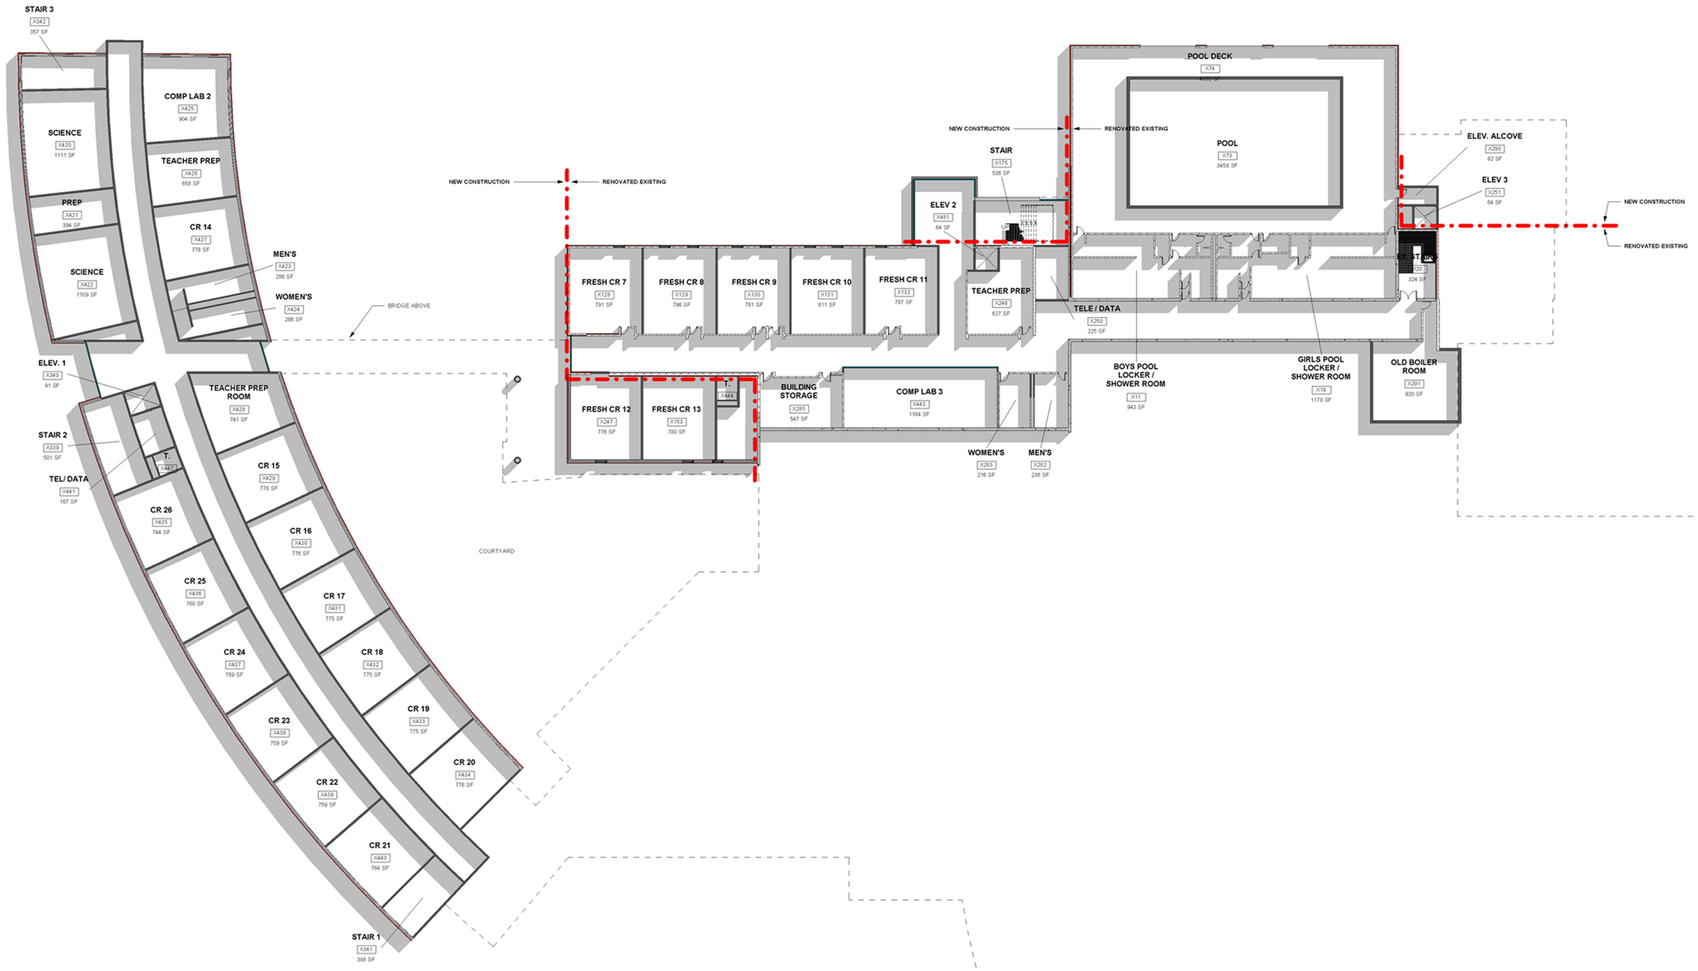

Pool Level Plan